

LEGENDS :

S.NO.	NAME OF THE BUILDING	AREA APPROVED AS PER EMRS	AREA PROVIDED
1.	SCHOOL BUILDING (G+1)	2580 sq mt.	2580 sq mt.
2A.	BOYS' HOSTEL (G+1)	2280 sq mt.	2280 sq mt.
2B.	WARDEN RESIDENCE (BOYS' HOSTEL) G	80 sq mt.	80 sq mt.
3A.	GIRLS' HOSTEL (G+1)	2280 sq mt.	2280 sq mt.
3B.	WARDEN RESIDENCE (GIRLS' HOSTEL) G	80 sq mt.	80 sq mt.
4.	KITCHEN & DINING (G)	550 sq mt.	550 sq mt.
5.	PRINCIPAL QUARTER (G)	130 sq mt.	130 sq mt.
6A.	TYPE III QUARTERS (G+1) Total 8 nos. QTRS. (4 FLATS ON EACH FL.)	1200 sq mt.	1200 sq mt.
6B.	TYPE III QUARTERS (G+1) Total 7 nos. QTRS. (4 FLATS ON GR. 3 FLATS ON 1ST.)		
7.	TYPE II QUARTERS (G+2) Total 10 nos. QTRS. (4 FLATS ON GR. & 1ST. 2 FLATS ON 2ND FL.)	700 sq mt.	700 sq mt.
8.	GUEST HOUSE (G)	80 sq mt.	TO BE ADJUSTED IN TYPE-III QUARTER BLOCK

SPORTS FACILITIES

S.NO.	NAME OF THE BUILDING	AREA APPROVED AS PER EMRS	AREA PROVIDED
9.	PLAY GROUND	180 x 110 mtrs. (400/200 mt. track)	178 x 95 mtrs. (400 mt. track)
10.	KHO - KHO	Separate @ 22 x 18 mtrs. or may be played at volley ball	To be played at volley ball c
11.	BASKETBALL COURT - SEPARATE FOR B & G	1nos. @ 30 x 40 mtrs.	1nos. @ 32 x 19 mtrs.
		1nos. @ 30 x 40 mtrs.	1nos. @ 32 x 19 mtrs.
12.	VOLLEY BALL COURT - SEPARATE FOR B & G	1nos. @ 30 x 40 mtrs.	1nos. @ 22 X 13 mtrs.
		1nos. @ 30 x 40 mtrs.	1nos. @ 22 X 13 mtrs.




Notes:-
Furniture in all the rooms except class
rooms will be decided at later stage.

AREA STATEMENT	
SCHOOL BUILDING	AREA (in Sqm)
DETAILS	
MAIN BUILDING	1380.28
GROUND FLOOR PLINTH AREA	1241.85
FIRST FLOOR PLINTH AREA	
ENTRANCE PORCH AREA	22.26
AREA OF PORCH / 2	
RAMP AREA	72.65
AREA / 2	
TOTAL AREA	2717.00

NOTA.
(NATURE A RUMAL)
playground terrace
(fenced around)
(count 134433
(16 6444)
8-45 19/12/23.
(SANDEEP SOD)

APR 2023
A D P Keshri
Chief Technical Consultant

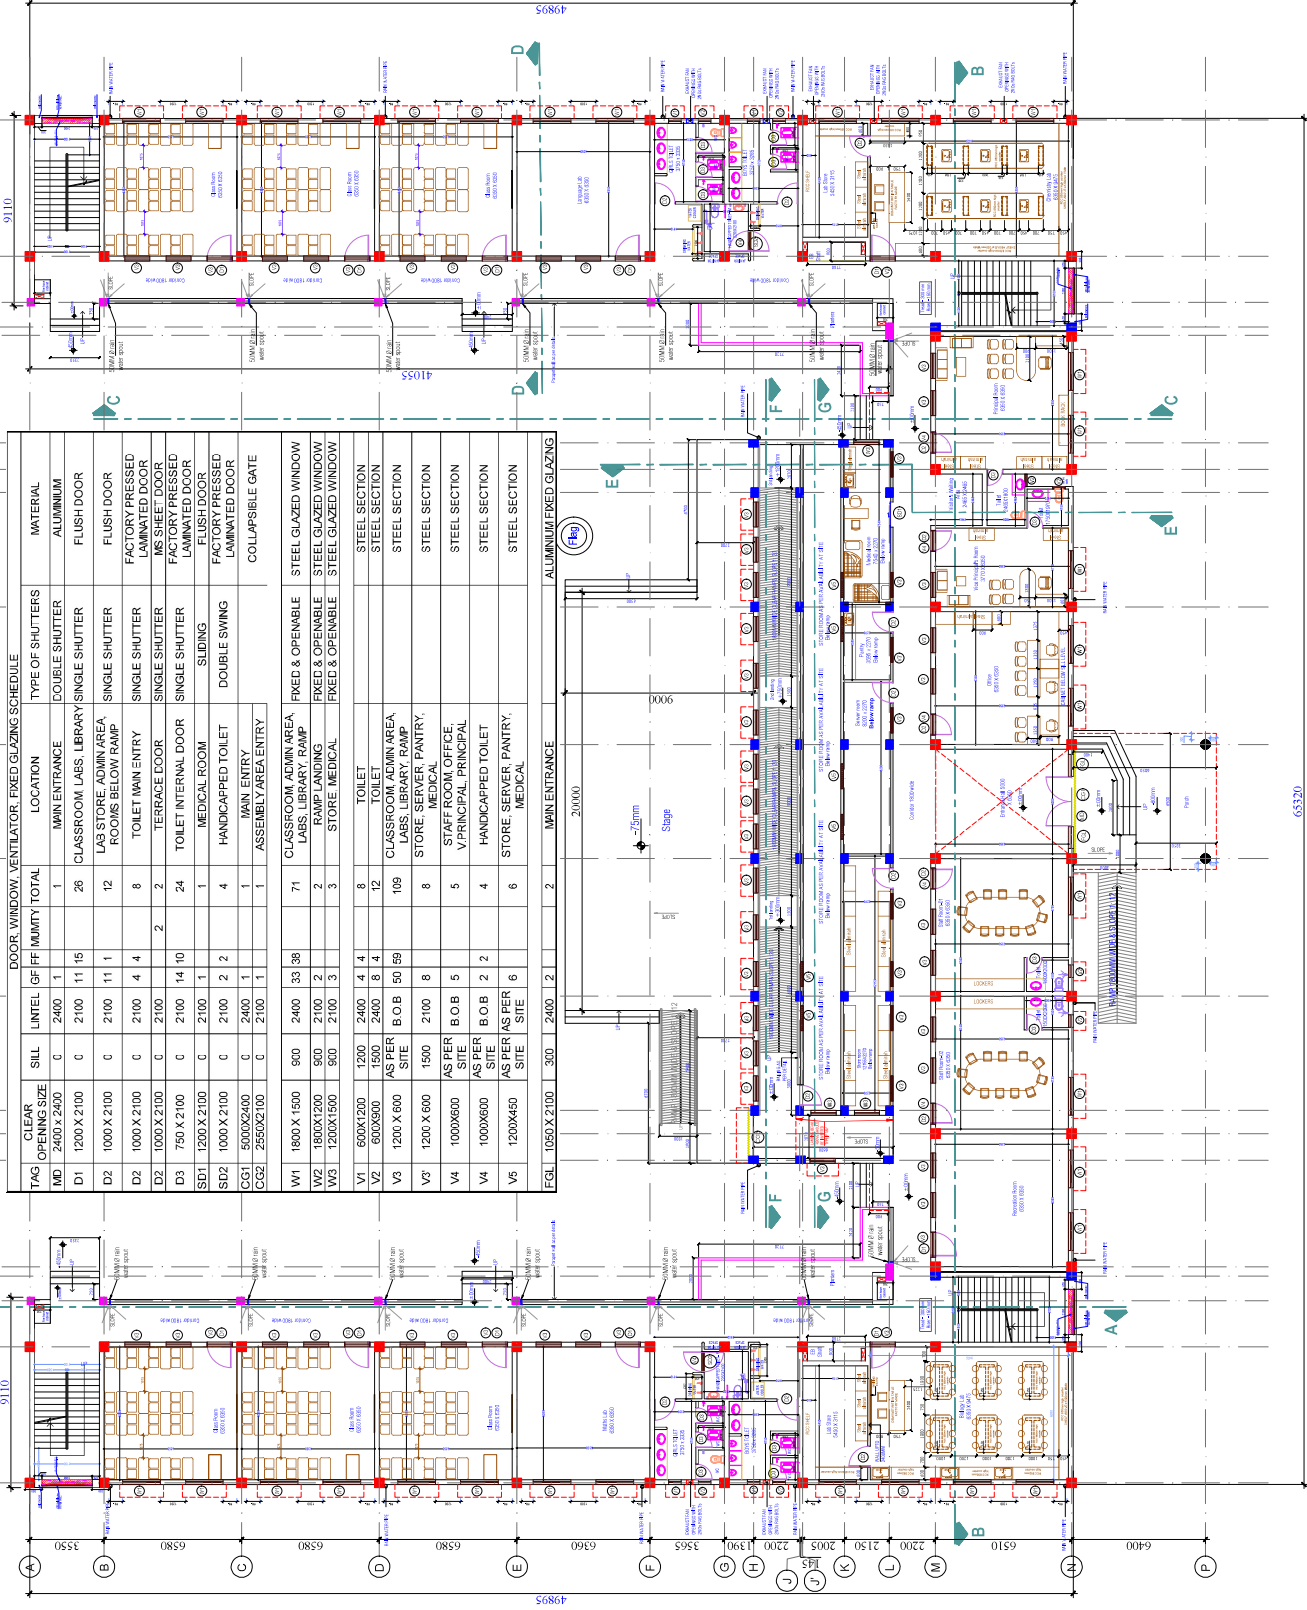

GROUND FLOOR PLAN

PROJECT -EMRS

CONSTRUCTION OF SCHOOL
BUILDING FOR EKLAVYA MODEL
RESIDENTIAL SCHOOL (EMRS)

CLIENT -

GOVERNMENT OF INDIA
MINISTRY OF TRIBAL AFFAIRS
NATIONAL EDUCATION
SOCIETY FOR TRIBAL STUDENTS



Notes:-
Furniture in all the rooms except class
rooms will be decided at later stage.

ndh.
(NARENDRA KUMAR)
playground 10x22x25
(fenced & approved)
6000x114x133
(16 Gang)
8000x5519x1023
(SANDHEEP SODH)

APR 2023


A D P Keshri
Chief Technical Consultant

CATEGORY: SCHOOL BUILDING

DRAWING TITLE: FIRST FLOOR PLAN

DWG. NO:-
EMRS NAME/SCH/AR_02

DATE - 09 MARCH 2023

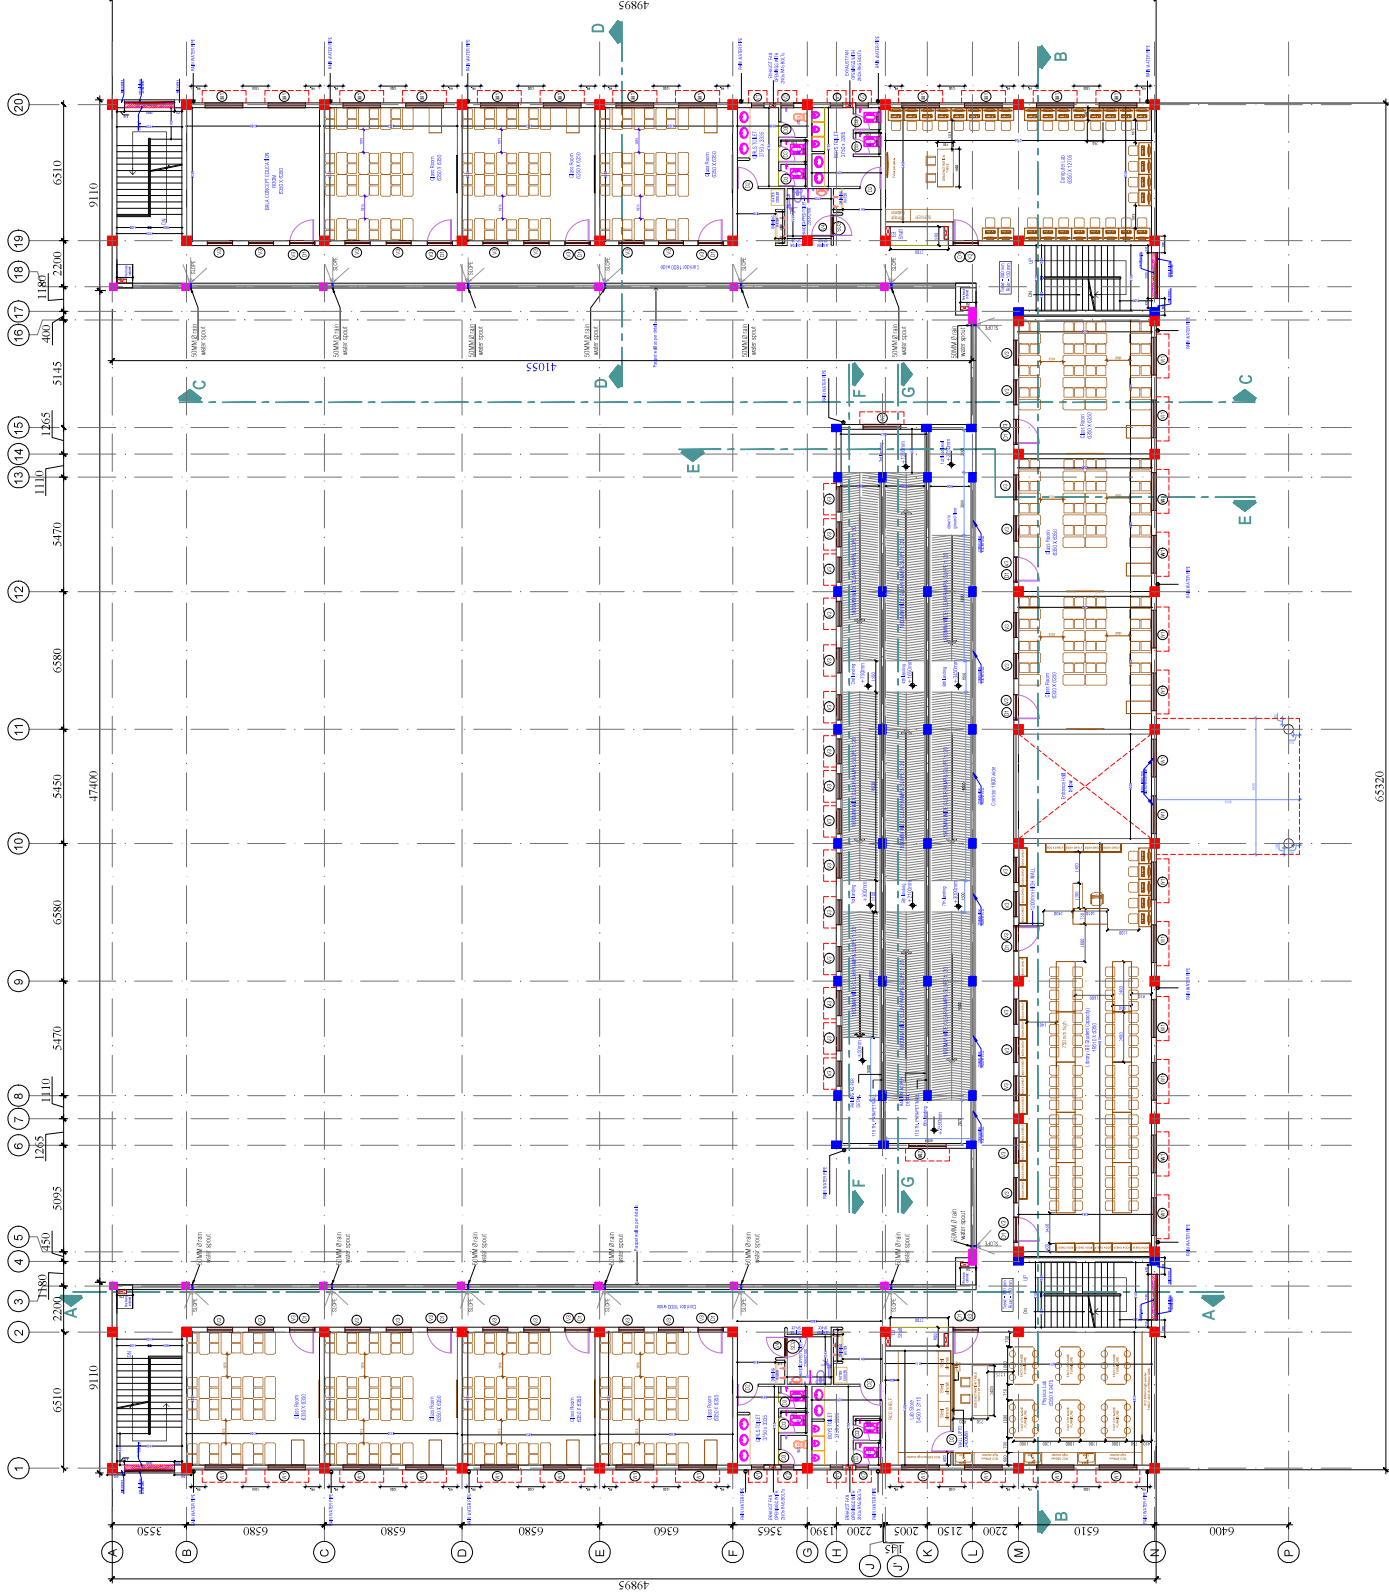

FIRST FLOOR PLAN

